

MONUMENT RECORD
State of Indiana - County of Monroe

Section: 17

Township: 10 North



Range: 1 East

Corner ID: BenNo C-11

Monument Description & Remarks: Sandstone with "X", length 1.30ft, width 0.30ft, height 0.10ft. Survey Sign 3ft above ground at pt. B

References On File: Legal Survey Book 2 page 24 survey, IS Buskirk (1860); Jess Gwinn survey, Cassetty (2005), on file in Recorder Office cabinet S, envelope 297/298

RECOVERY TIE DRAWING
Field Book 39 Page No. 7

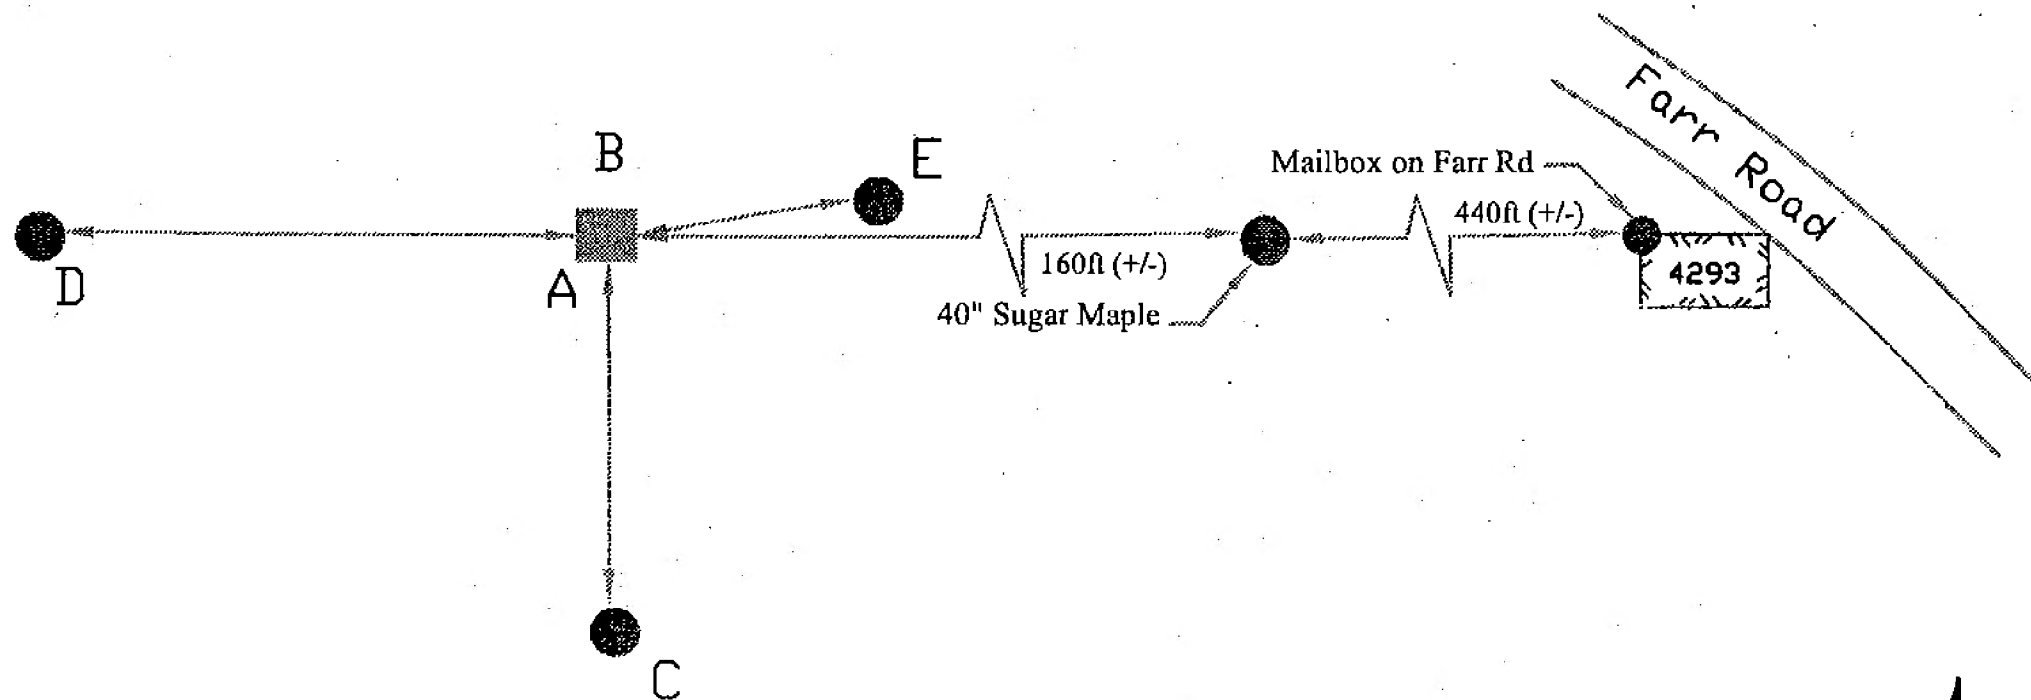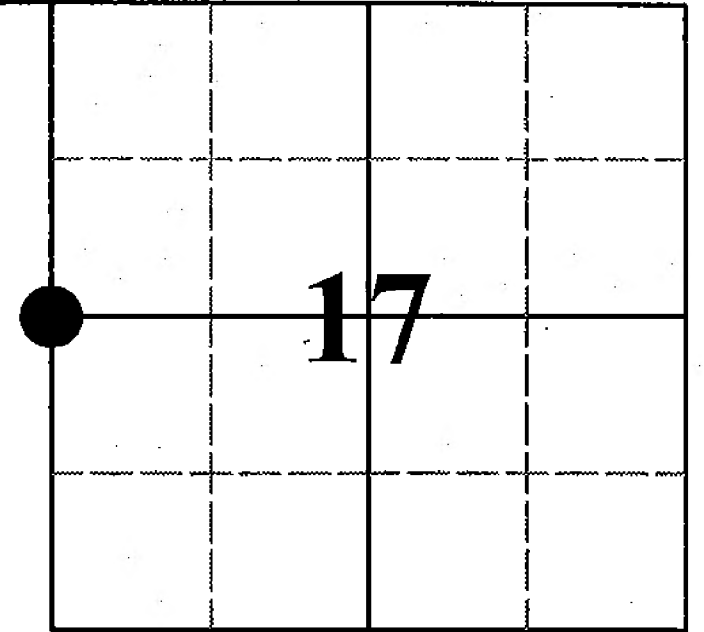


- A - Sandstone
- B - West 0.42' to Survey Sign on metal fence post
- C - S 14° W 7.23' to Sign on 7" Red Oak
- D - S 81° W 5.66' to Sign on 3" Sugar Maple
- E - S 88° E 4.83' to 3" Casonite Stake

Not To Scale
Compass Bearing Magnetic North

I, Kevin P. Enright, Monroe County Surveyor, hereby certify that this document was prepared under my direction in accordance with the provisions of section 36-2-12-11 of the Indiana Code; and the above data is given under my hand and seal this 8th day of March, 2007.

Kevin Enright

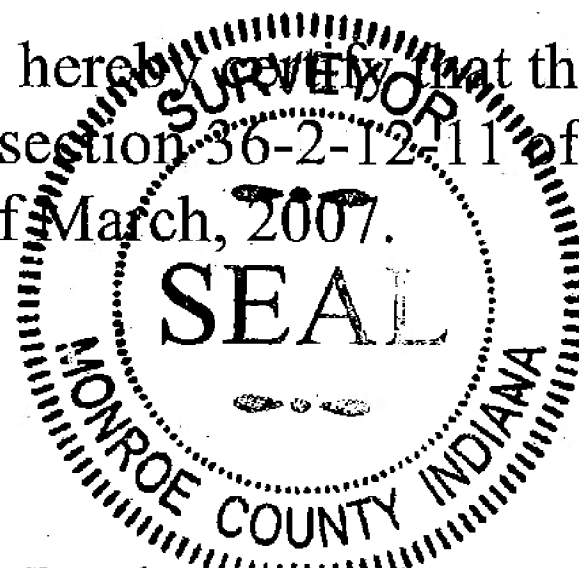

Administered by the Monroe County Surveyor Review Board

Date: 4-17-2007



